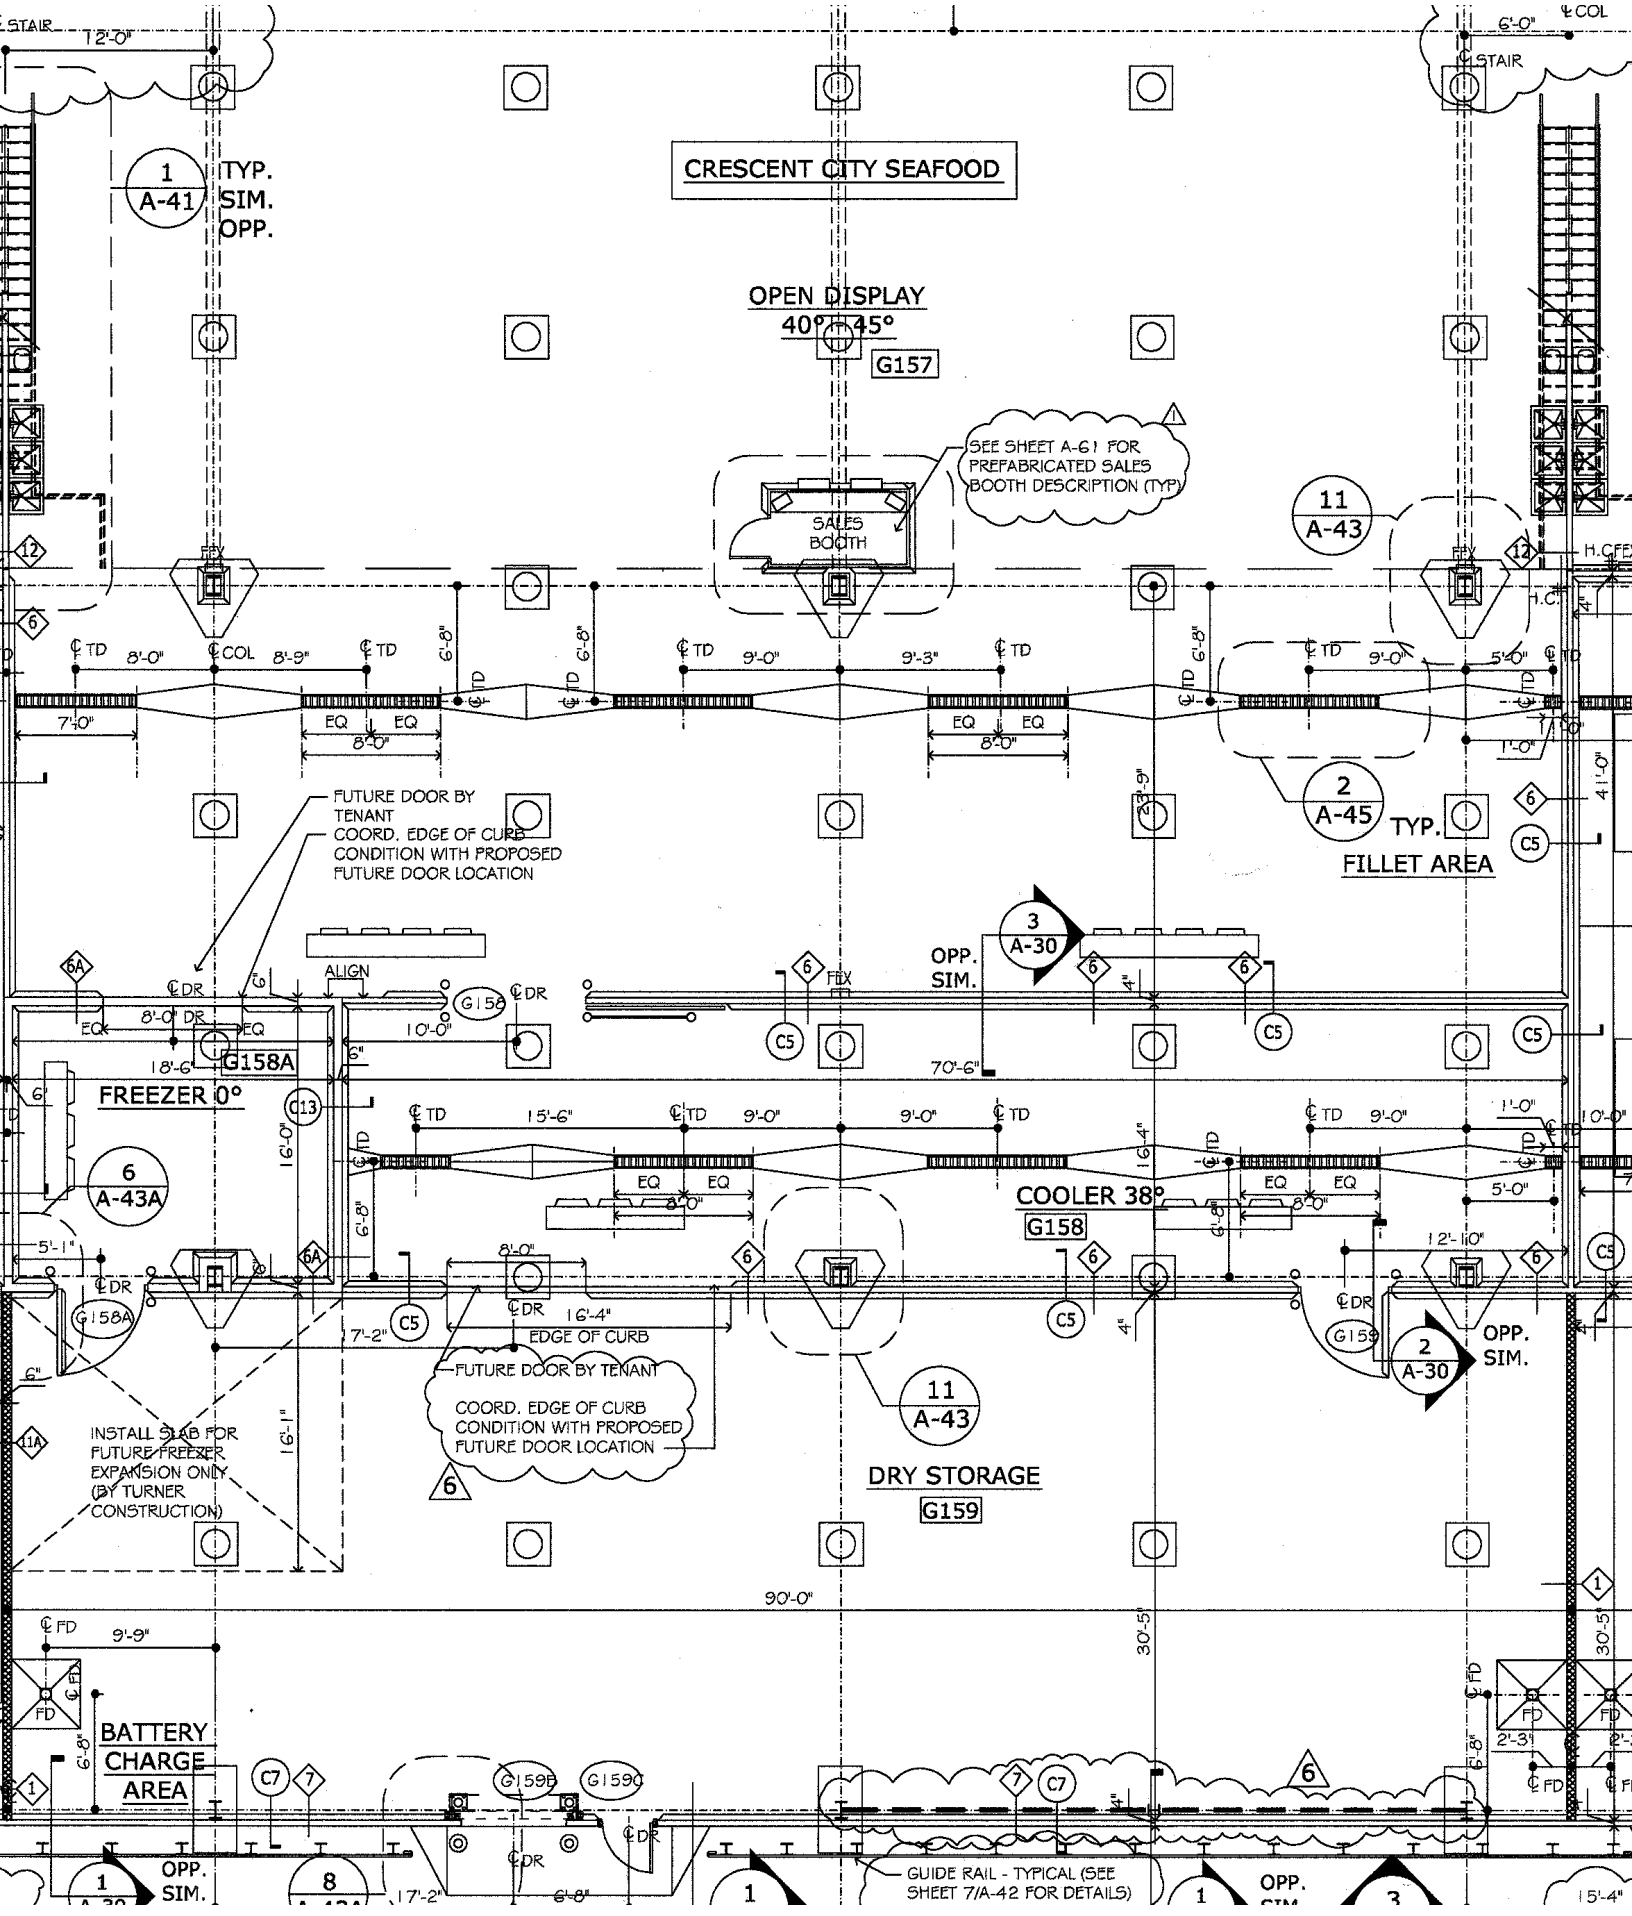
CRESCENT CITY SEAFOOD
OPEN DISPLAY
40°-45°
G157
SALES BOOTH
SEE SHEET A-61 FOR PREFABRICATED SALES BOOTH DESCRIPTION (TYP)
1 A-41 TYP. SIM. OPP.
11 A-43
2 A-45 TYP.
FILLET AREA
FUTURE DOOR BY TENANT
COORD. EDGE OF CURB CONDITION WITH PROPOSED FUTURE DOOR LOCATION
3 A-30 OPP. SIM.
FREEZER 0°
G158A
6 A-43A
COOLER 38°
G158
DRY STORAGE
G159
2 A-30 OPP. SIM.
INSTALL SLAB FOR FUTURE FREEZER EXPANSION ONLY (BY TURNER CONSTRUCTION)
EDGE OF CURB
FUTURE DOOR BY TENANT
COORD. EDGE OF CURB CONDITION WITH PROPOSED FUTURE DOOR LOCATION
BATTERY CHARGE AREA
GUIDE RAIL - TYPICAL (SEE SHEET 7/A-42 FOR DETAILS)
OPP. SIM.
90'-0"
70'-6"
33'-9"
30'-5"
41'-0"
16'-0"
16'-4"
16'-1"
18'-6"
17'-2"